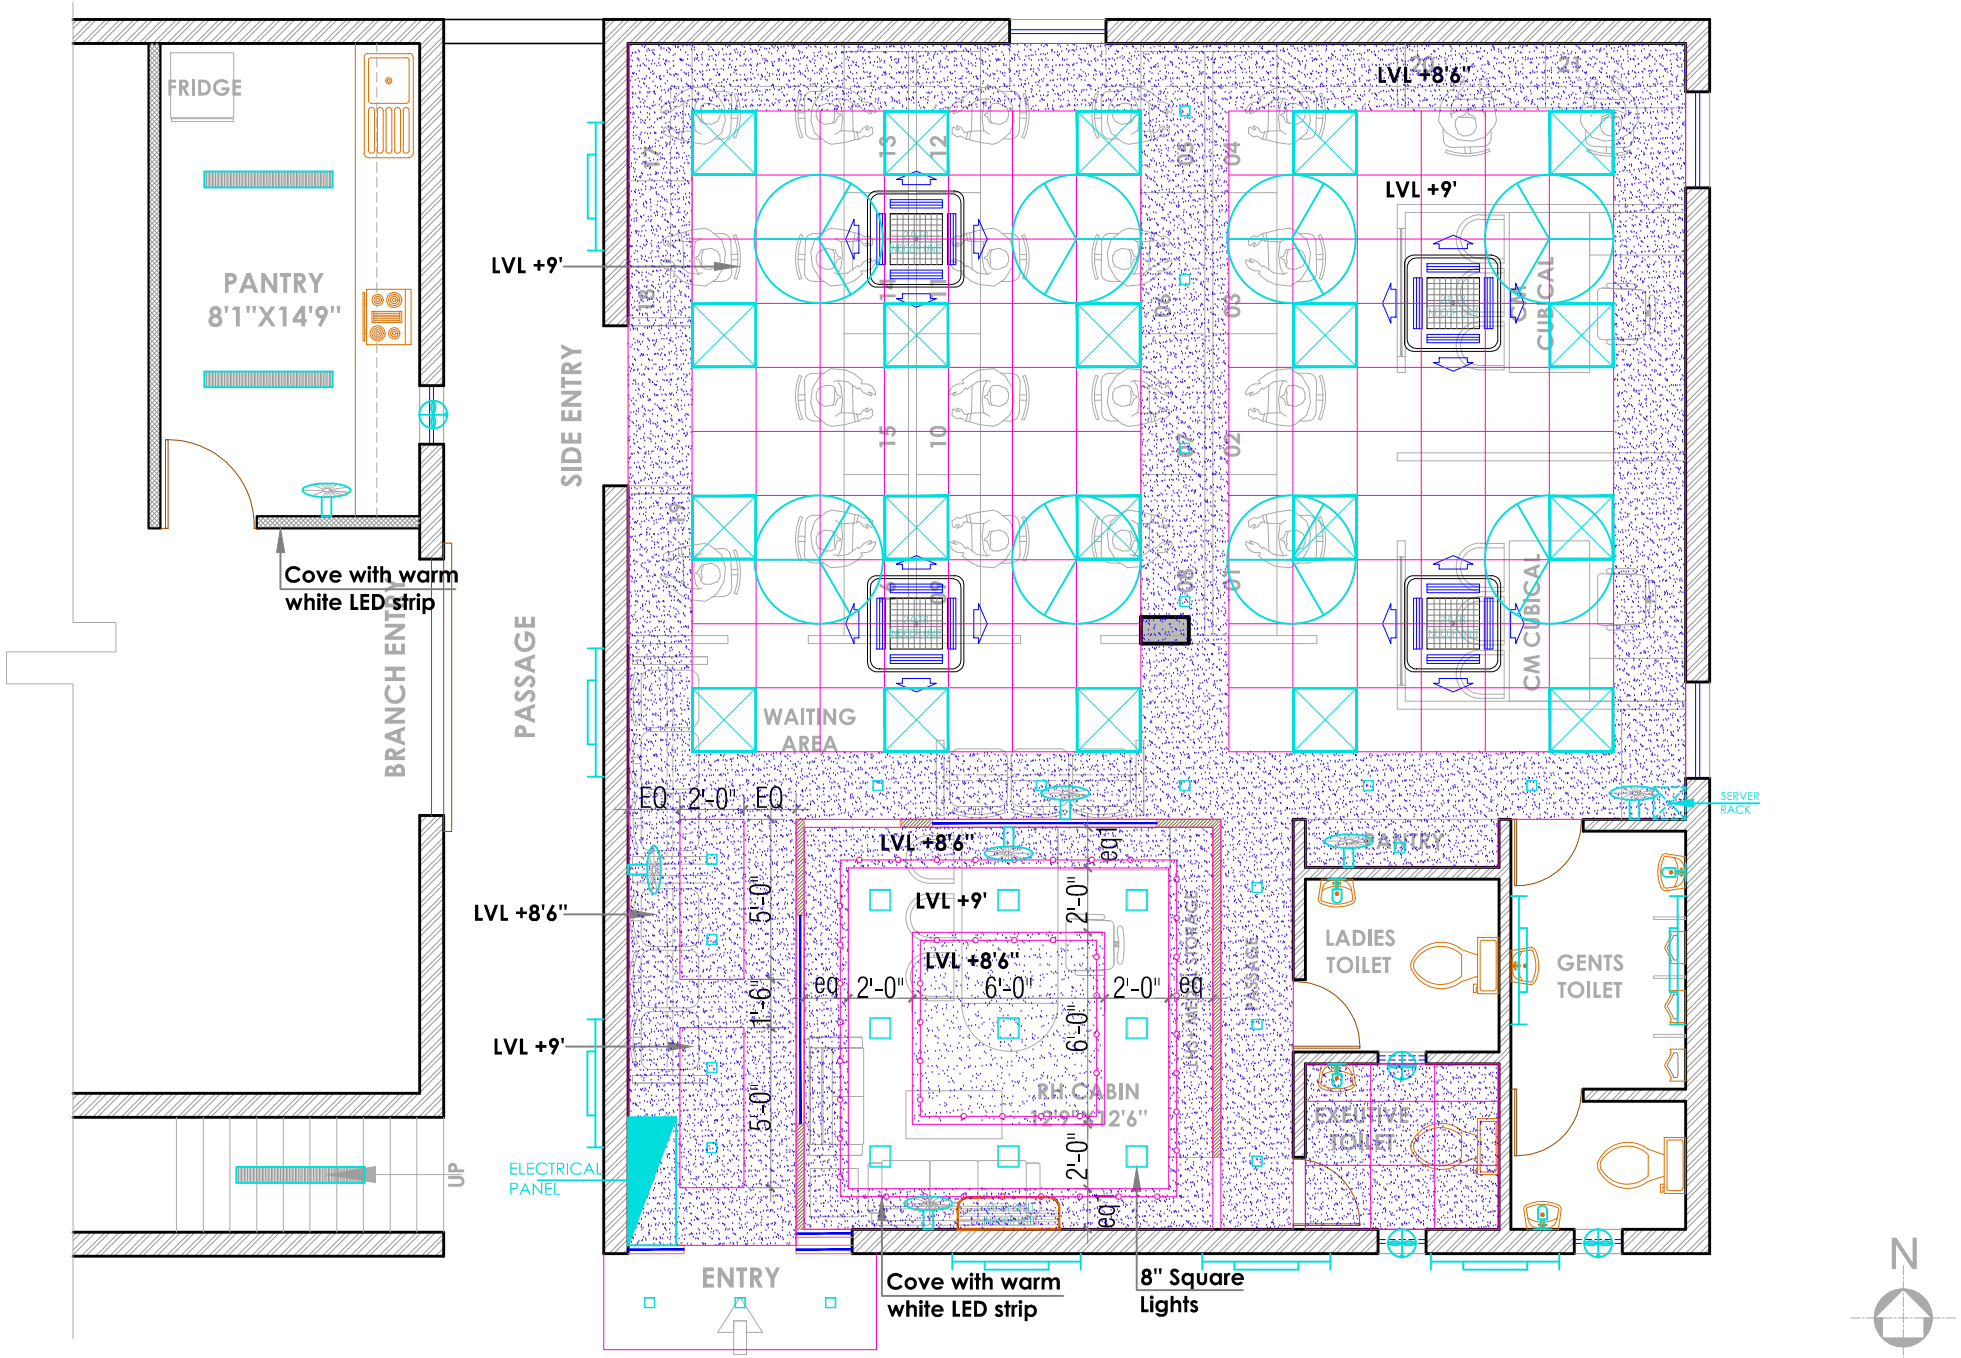

CEILING LAYOUT PLAN
GROUND FLOOR FOR RO JHANSI